


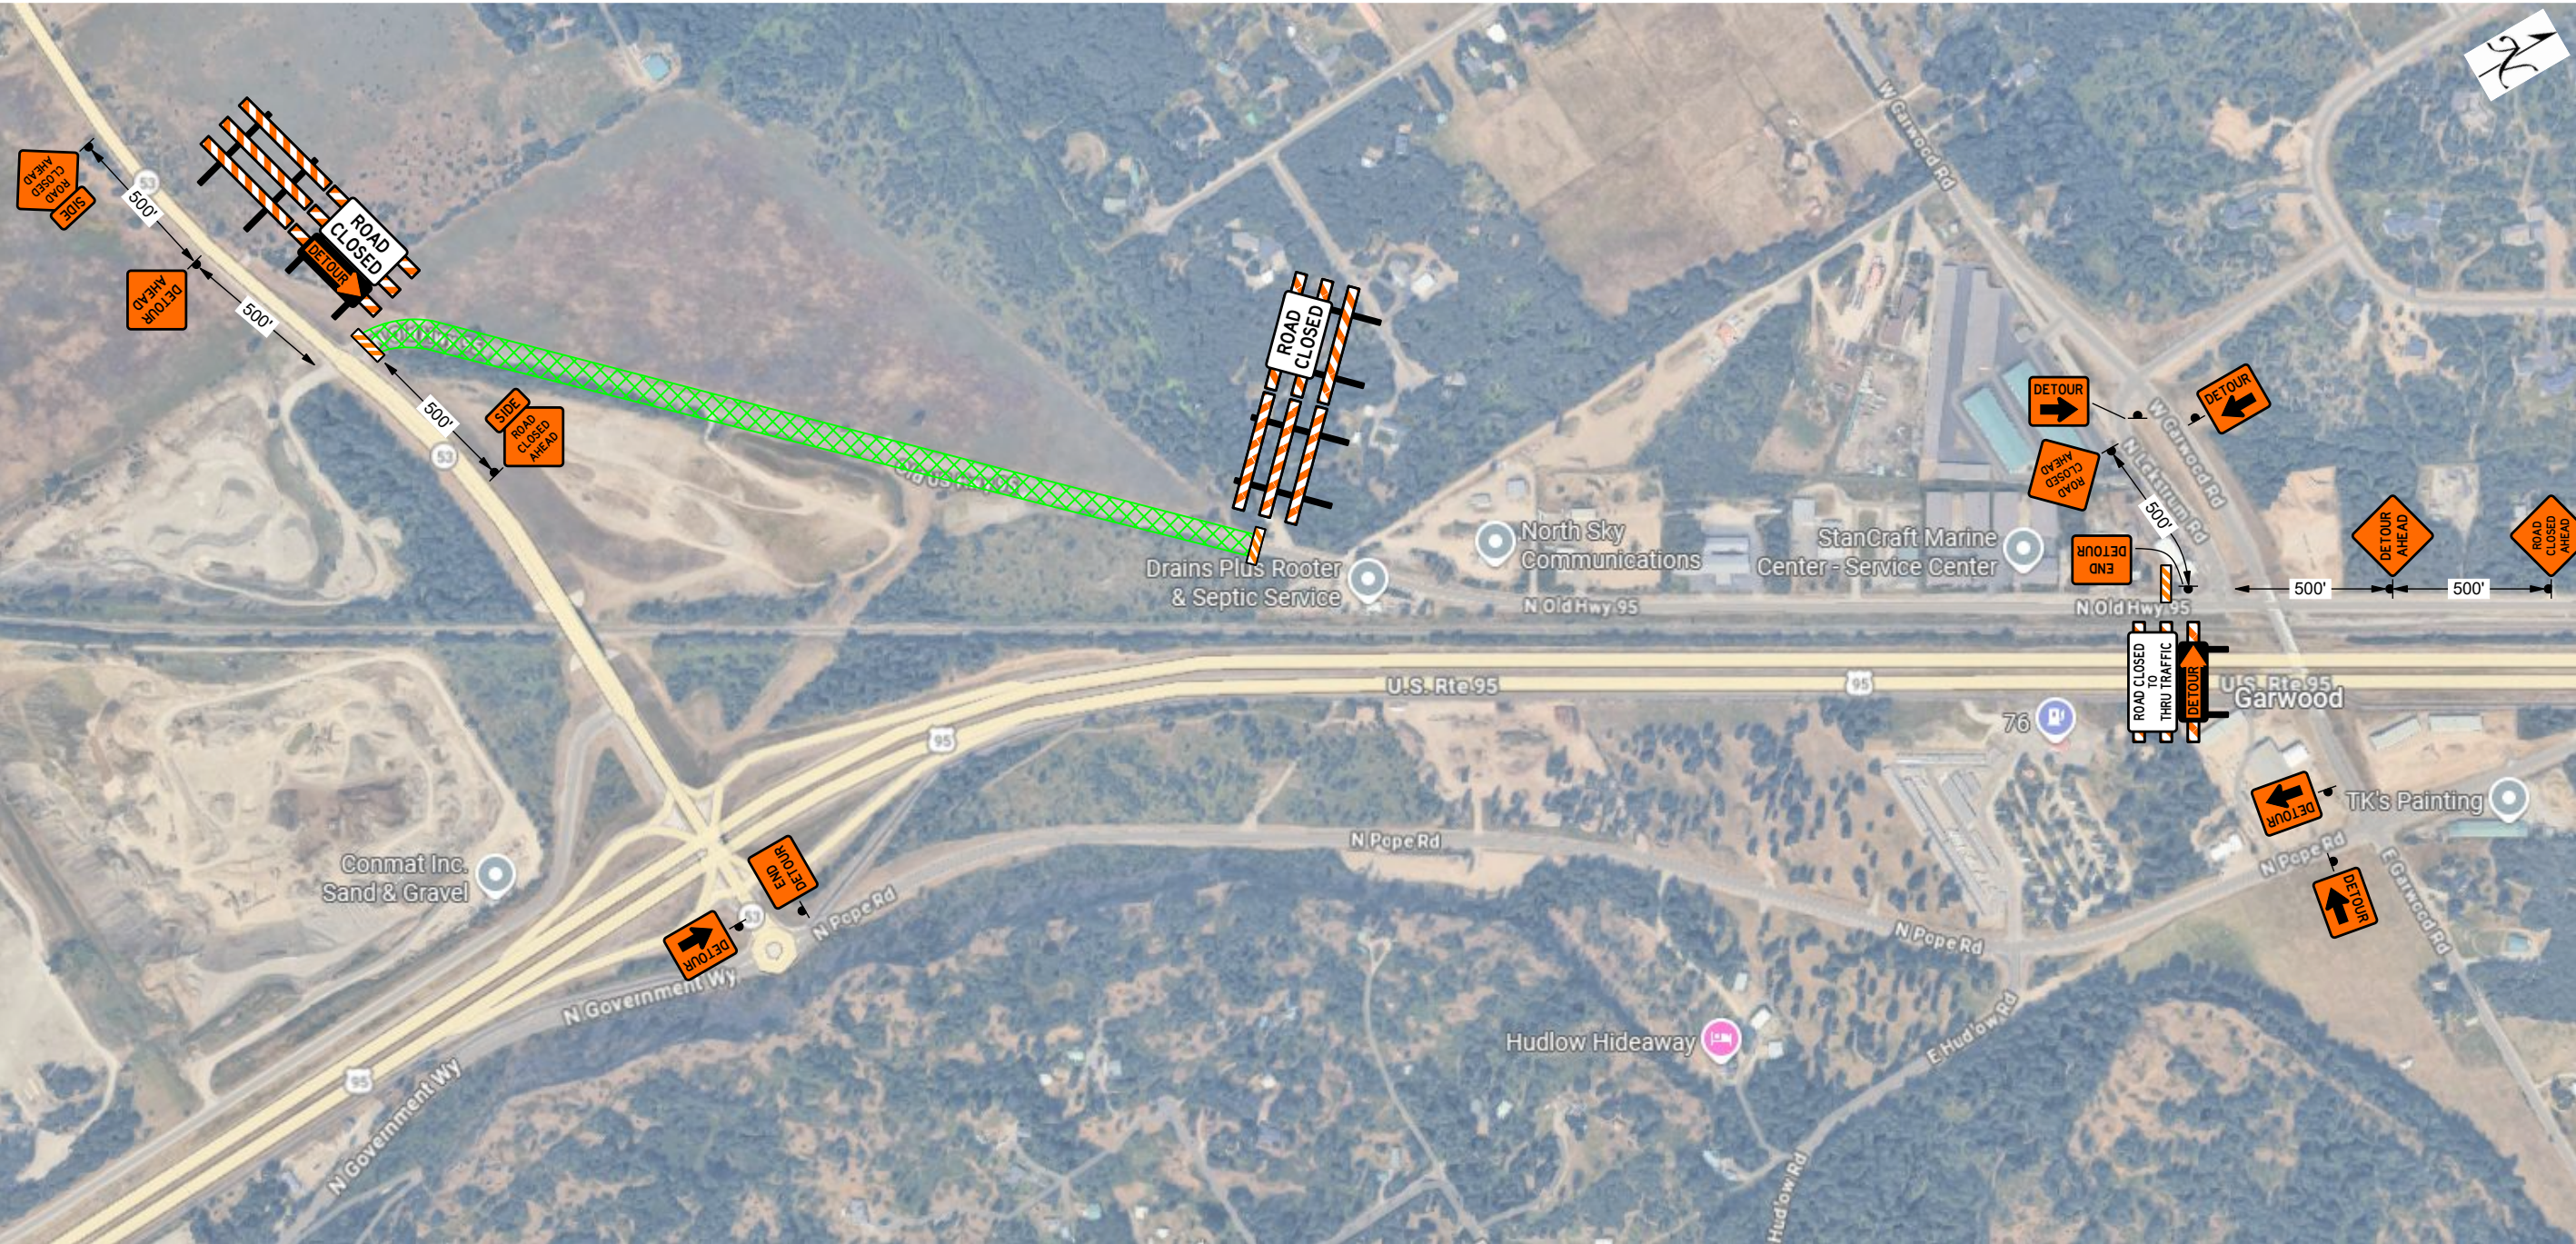

SIGN SPACING = X		ITD - D1
FREEWAYS / EXPRESSWAYS	60 / 70 MPH	1000/1500/2640
RURAL ROADS/ HWYS	45 / 55 MPH	500' +/-
RURAL / URBAN ARTERIALS	35 / 40 MPH	350' +/-
RURAL / URBAN / RESIDENTIAL & BUSINESS DISTRICTS	25 / 30 MPH	200' +/- (1)
URBAN STREETS	25 MPH or LESS	100' +/- (1)
(1) THIS SPACING MAY BE REDUCED IN URBAN AREAS TO FIT ROADWAY CONDITIONS (2) ALL SIGNS ARE BLACK ON ORANGE UNLESS OTHERWISE INDICATED.		

Legend

 TEMP SIGN

 TYP 3 BAR

 WORK AREA

- NOTES:
- 1) ALL TRAFFIC CONTROL SIGNS & EQUIPMENT SHALL MEET CURRENT MUTCD STANDARDS AS ADOPTED BY THE STATE.

2) ADVANCE WARNING SIGNS SHALL BE 48"X48" B/O.

3) PEDESTRIANS / SIDEWALKS WILL BE IMPACTED AS SHOWN.

4) NOT TO SCALE.

TCPlan Prepared by:



5077 N. BUILDING CENTER DRIVE
COEUR D'ALENE, ID 83815
(208) 665-4683

Date: 10/19/2026 Author: NOAH ALLEN PASTOR

Comments:
TRAFFIC CONTROL PLAN

TERRA HEADQUARTERS

TEMPORARY ROAD CLOSURE AND DETOUR

OLD US HWY 95 AND SH 53



TERRA UNDERGROUND

PO BOX 2316
HAYDEN, ID 83835

